


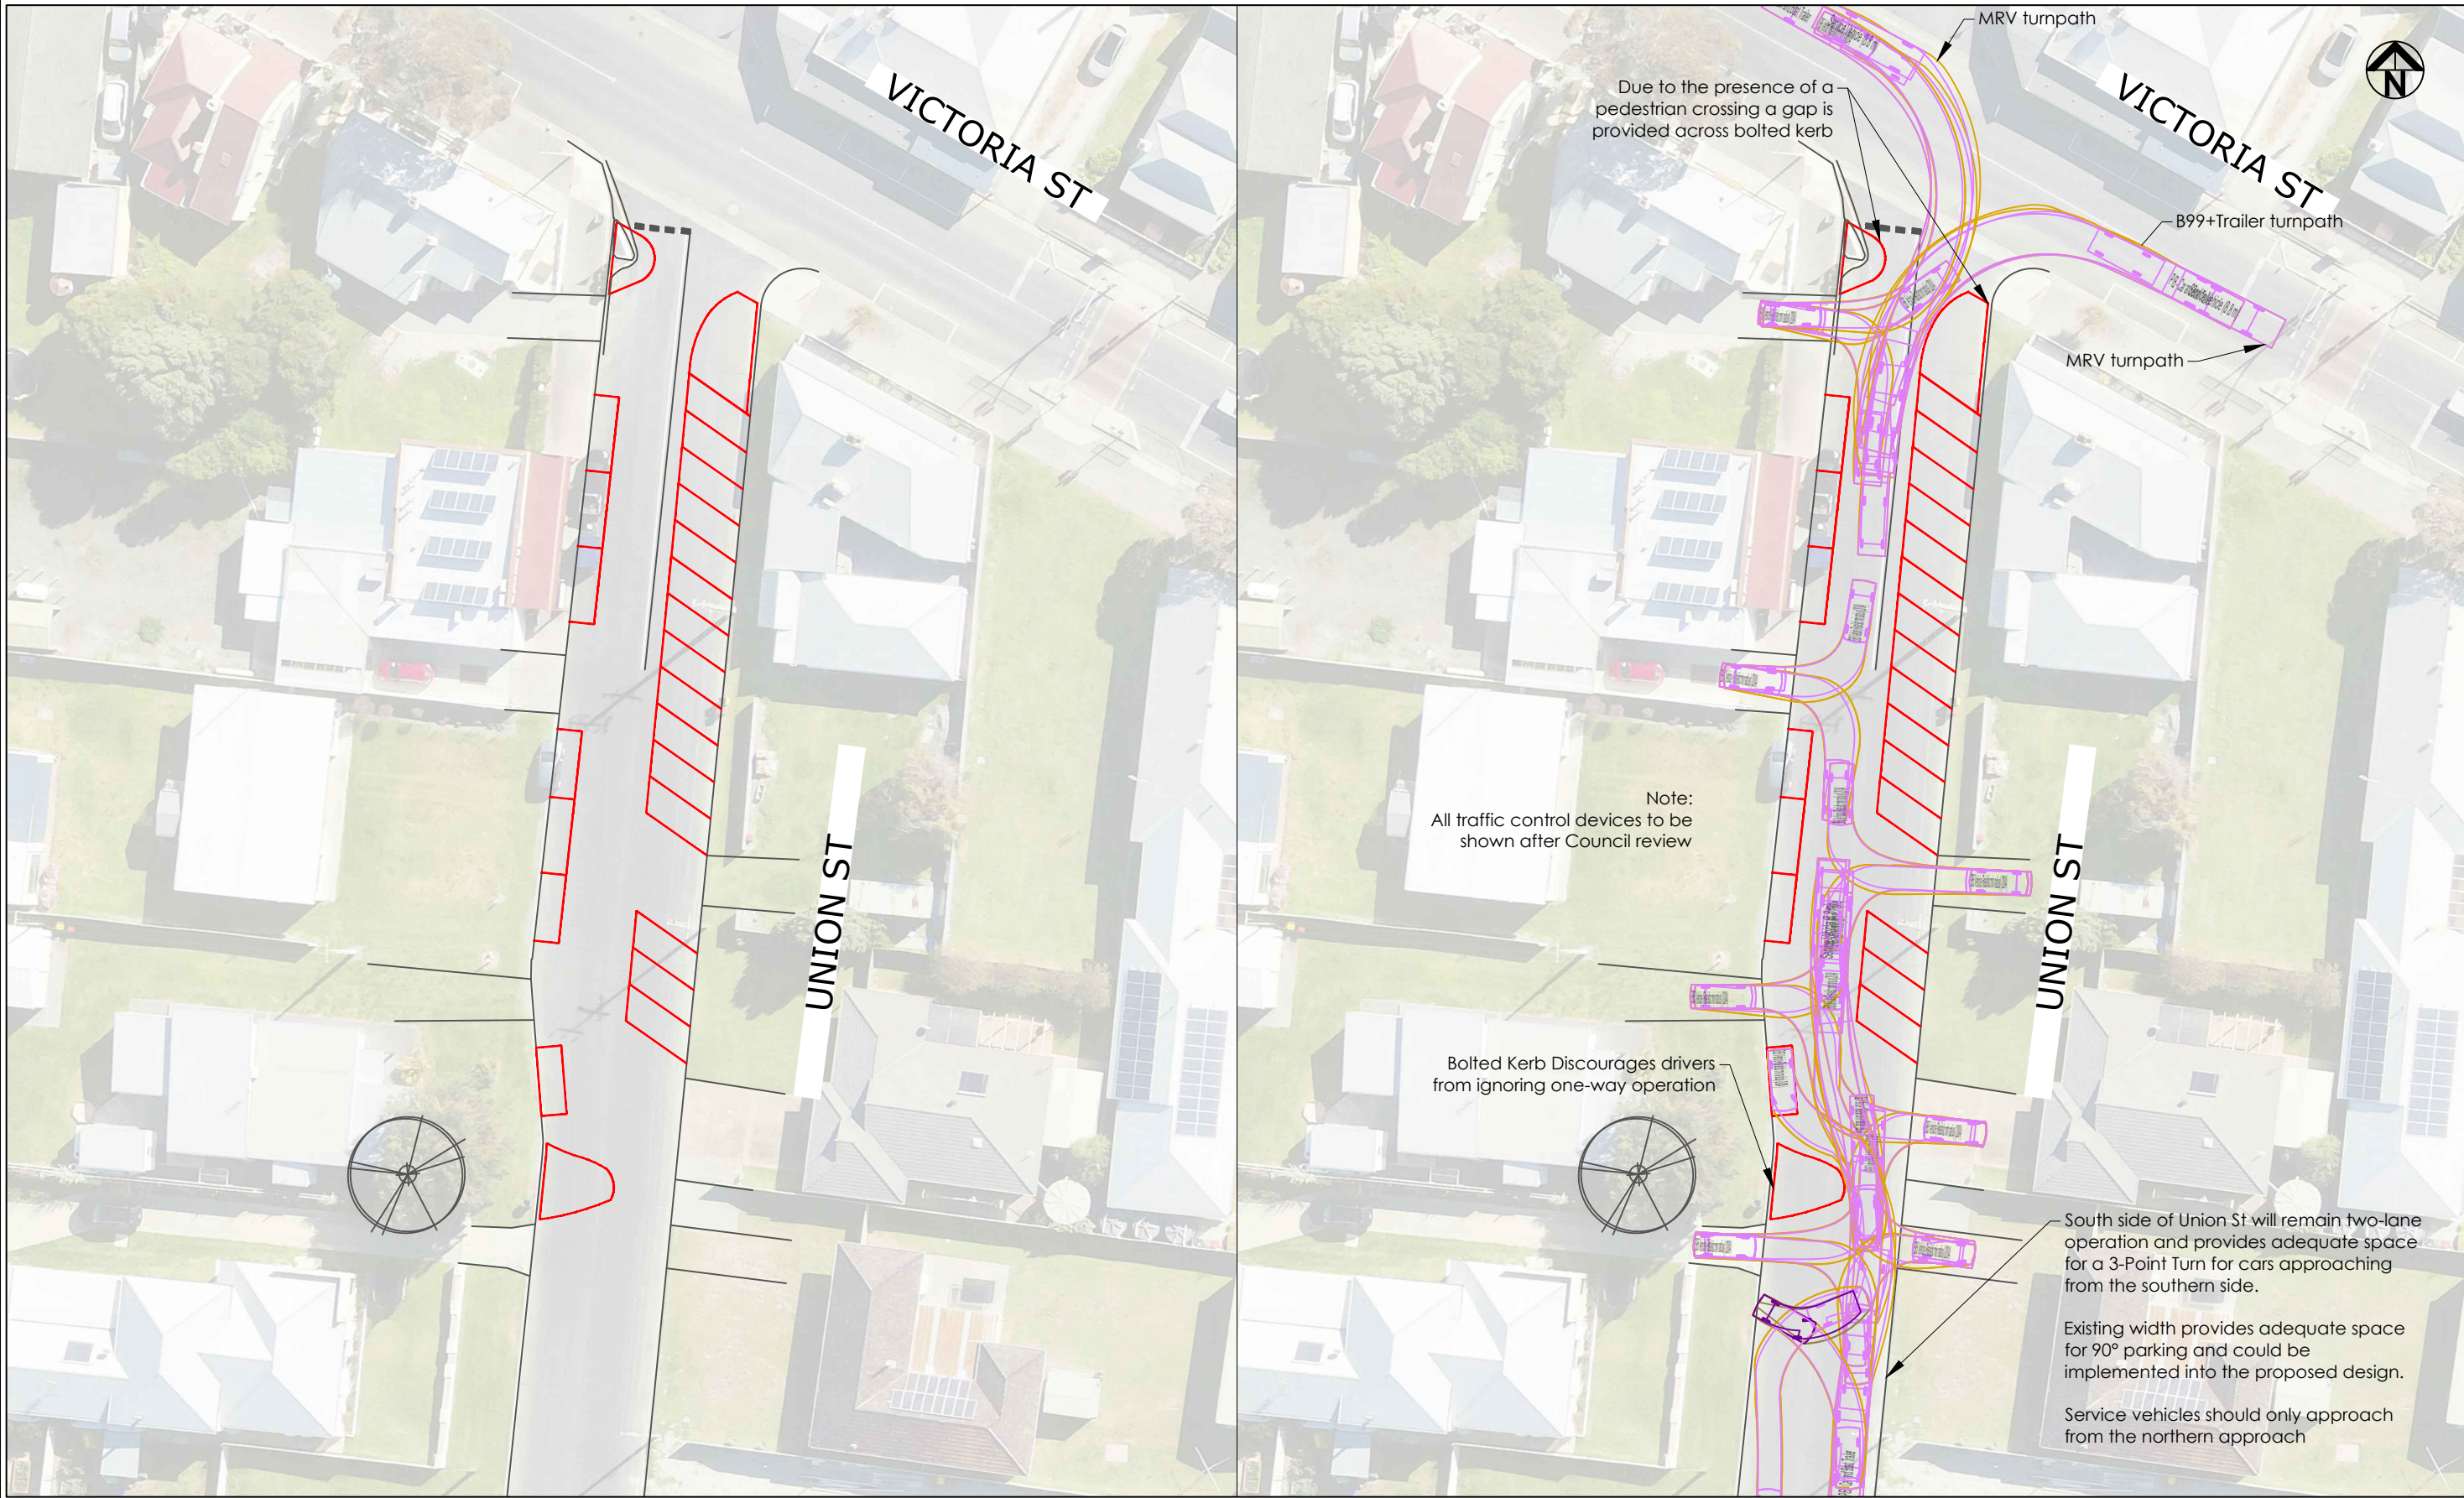

NOTES

1. CONCEPT DESIGN ONLY PREPARED ON AERIAL PHOTOGRAPH AS BASE. AN ENGINEERING SURVEY AND DETAILED DESIGN IS REQUIRED PRIOR TO ANY WORKS.

2. UNDERGROUND SERVICES, STOBIE POLES, LIGHT POLES AND TREES TO BE LOCATED AND CONCEPT ALIGNMENT TO BE MODIFIED TO AVOID CONFLICT.



REVISION	DESCRIPTION	BY	DATE
A	Notes for site survey	NS	30 09 2021

Legend:

Existing - Proposed -

Level 3, 66 Wyatt Street Adelaide SA 5000
P (08) 8227 0372 / e: chris@infraplan.com.au

infraPlan

DESIGNED	N. SKORDAS
CHECKED	C. HARDMAN
DATE	09 2021
SCALE	1:500 IN A3
NUMBER IN SET	7 of 7
PROJ NUMBER	IP21.030
DRAWING SET NUMBER	IP21.030-07

Robe District Council

Union St

One-Way Parking 30% Traffic Control Design

Turnpaths and Crossing Sight Distance